
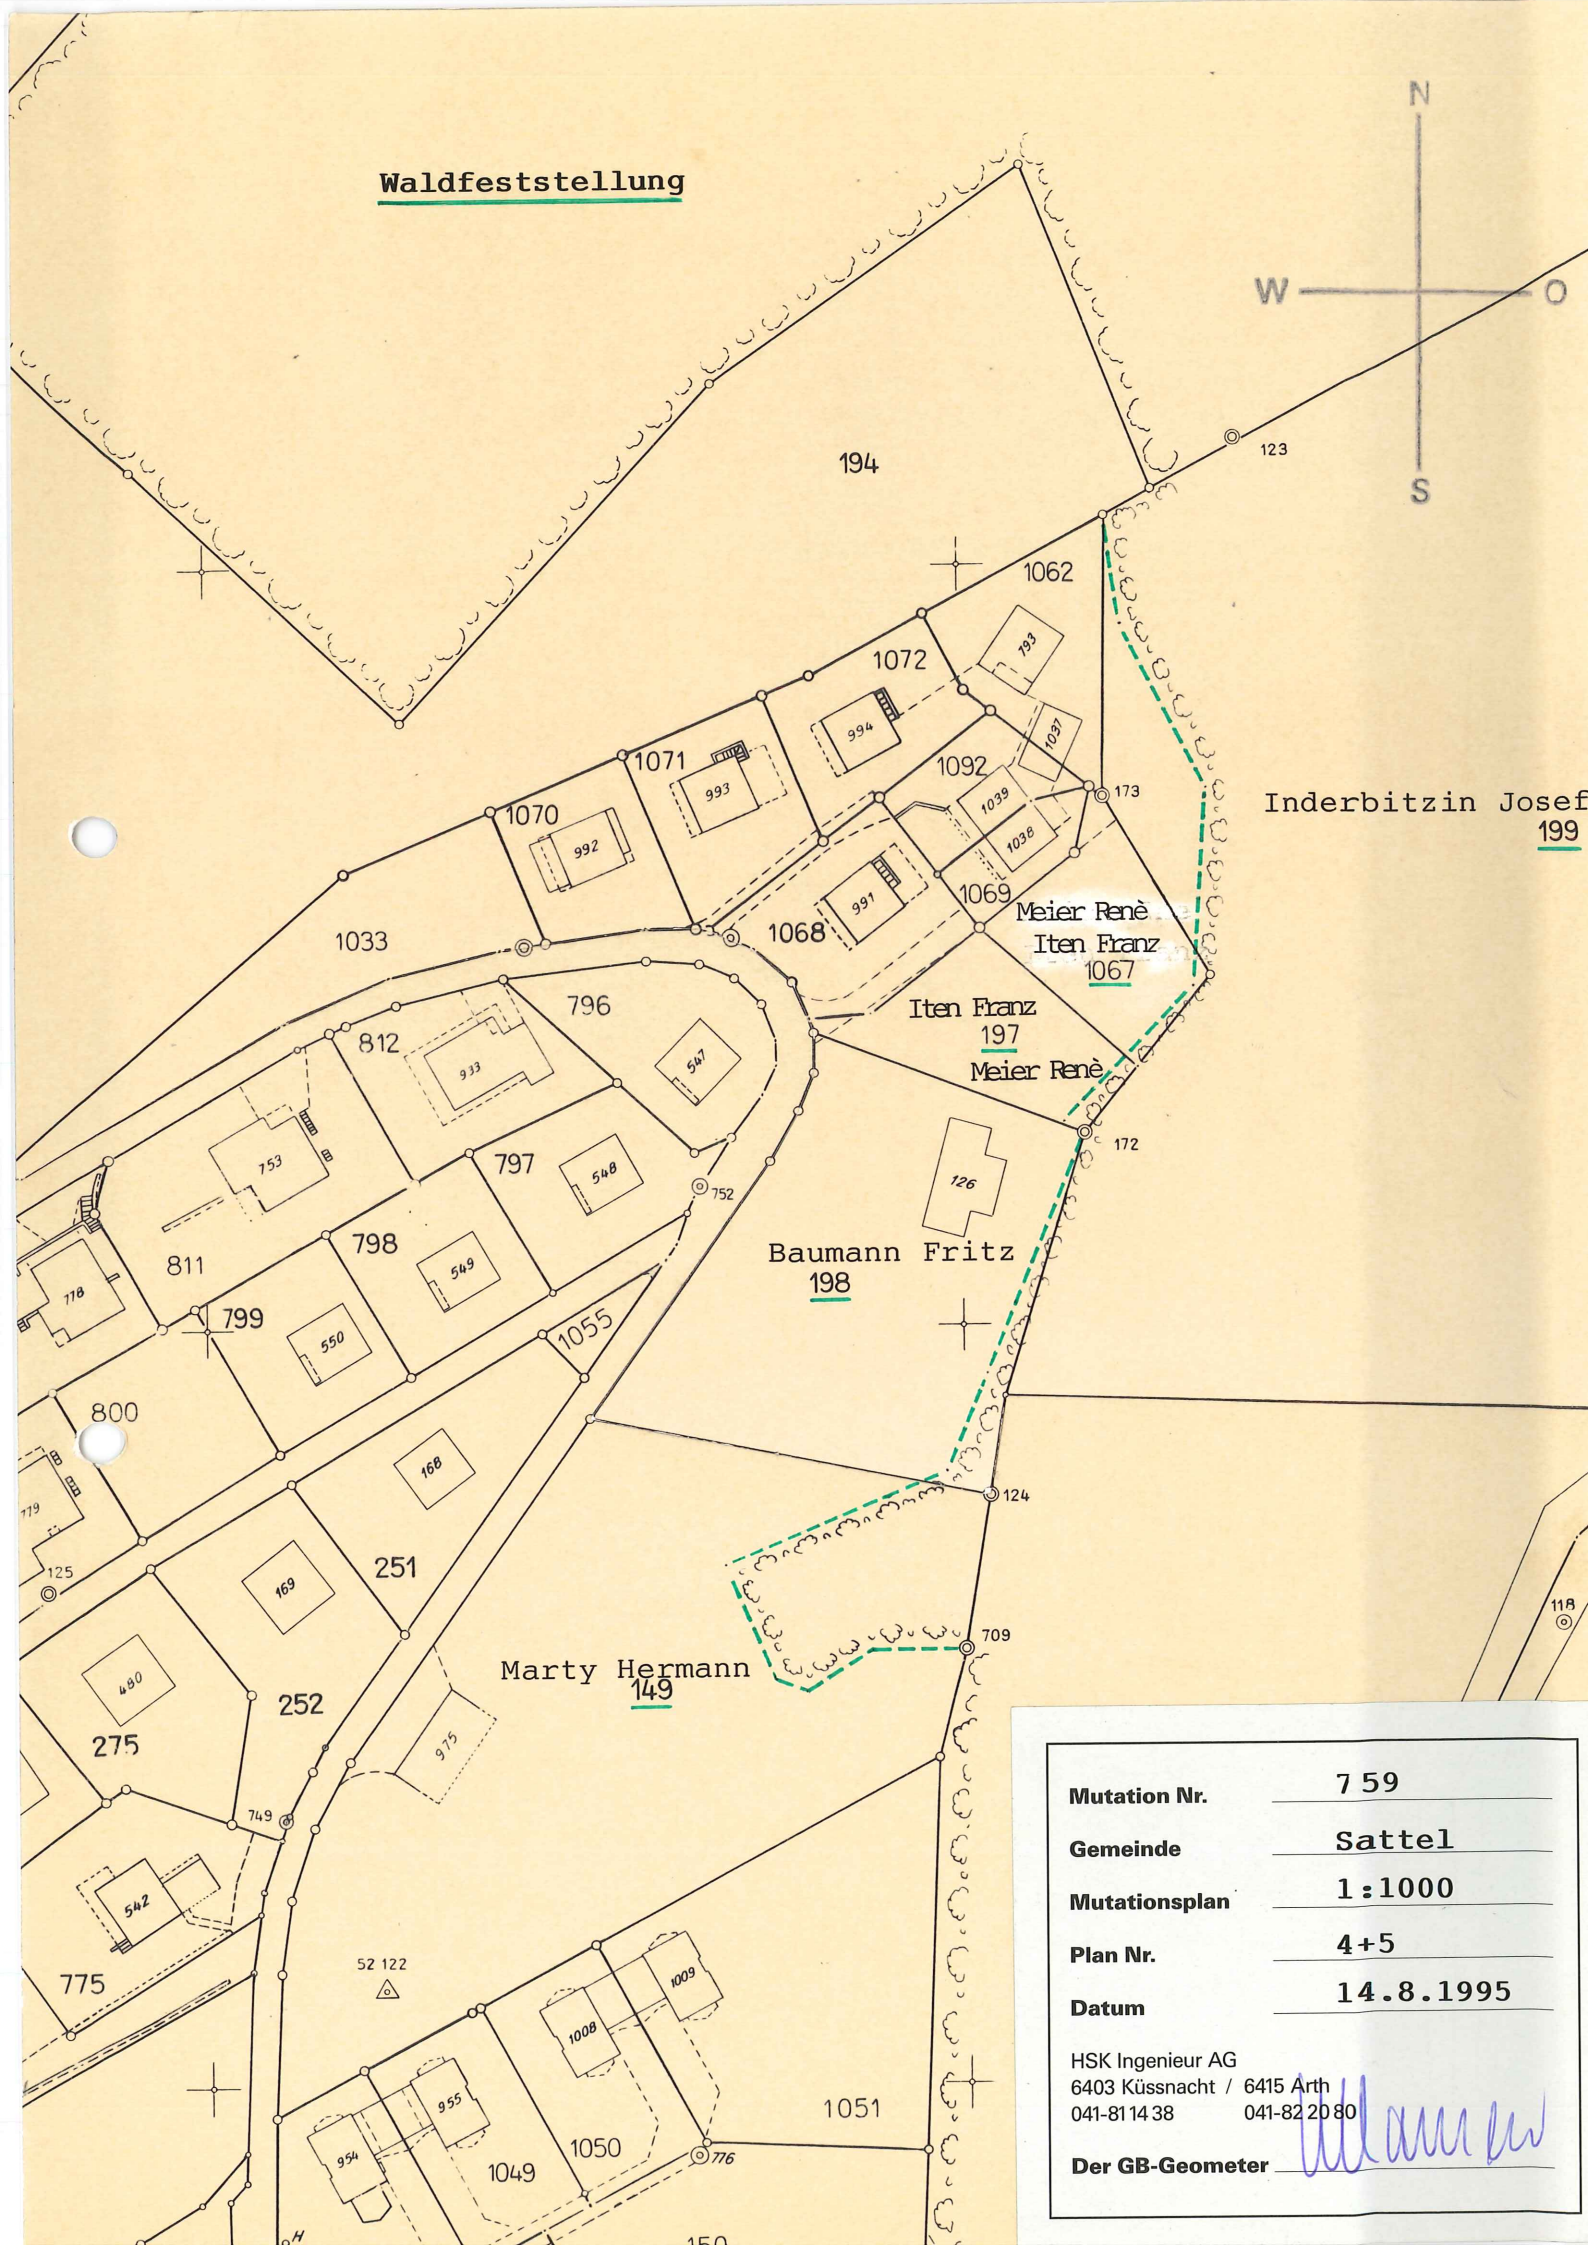


Waldfeststellung

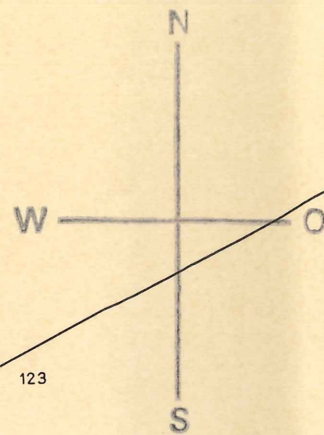

Mutation Nr.	7 59
Gemeinde	Sattel
Mutationsplan	1 : 1000
Plan Nr.	4 + 5
Datum	14.8.1995

HSK Ingenieur AG
6403 Küssnacht / 6415 Arth
041-81 14 38 041-82 20 80

Der GB-Geometer

[Signature]

Mutation Nr.	759
Gemeinde	Sattel
Mutationsplan	1:1000
Plan Nr.	4
Datum	14.8.1995
HSK Ingenieur AG 6403 Küssnacht / 6415 Arth 041-81 14 38 041-82 20 80	
Der GB-Geometer	<i>Ullmann</i>

