


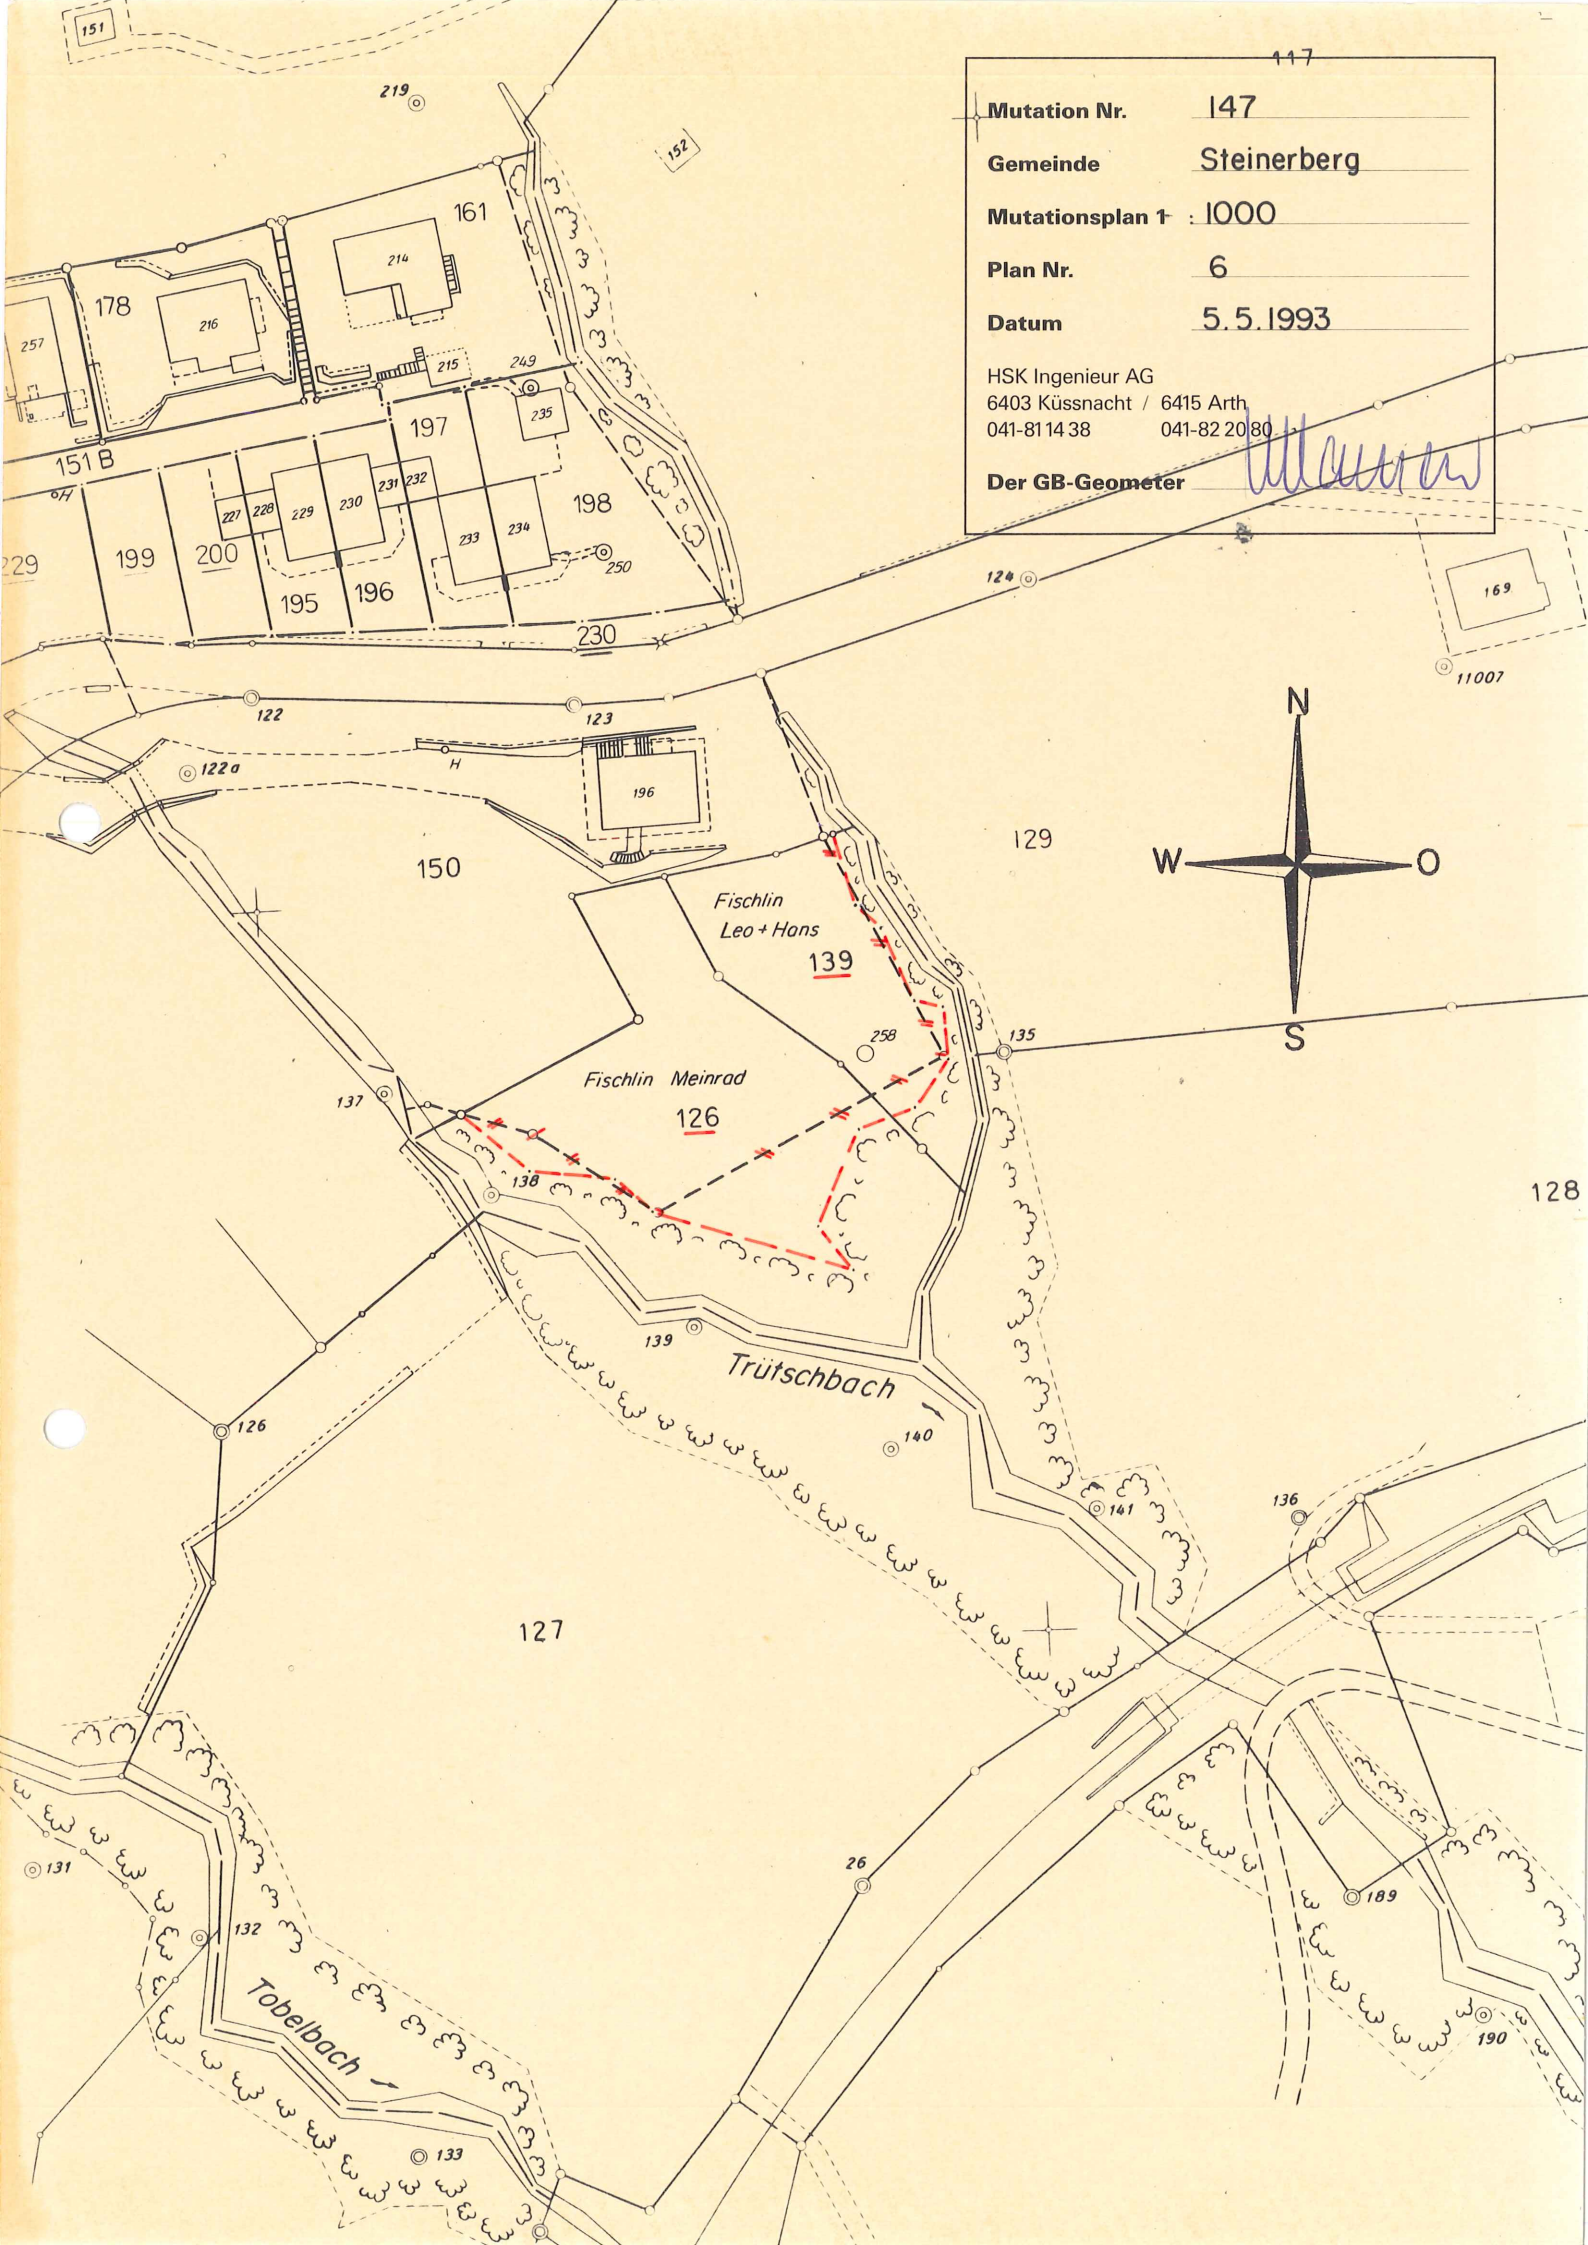

Mutation Nr.

147

Gemeinde

Steinerberg

Mutationsplan 1 : 1000

Plan Nr.

6

Datum

5.5.1993

HSK Ingenieur AG

6403 Küssnacht / 6415 Arth

041-8114 38

041-82 20 80

Der GB-Geometer

*[Handwritten signature]*